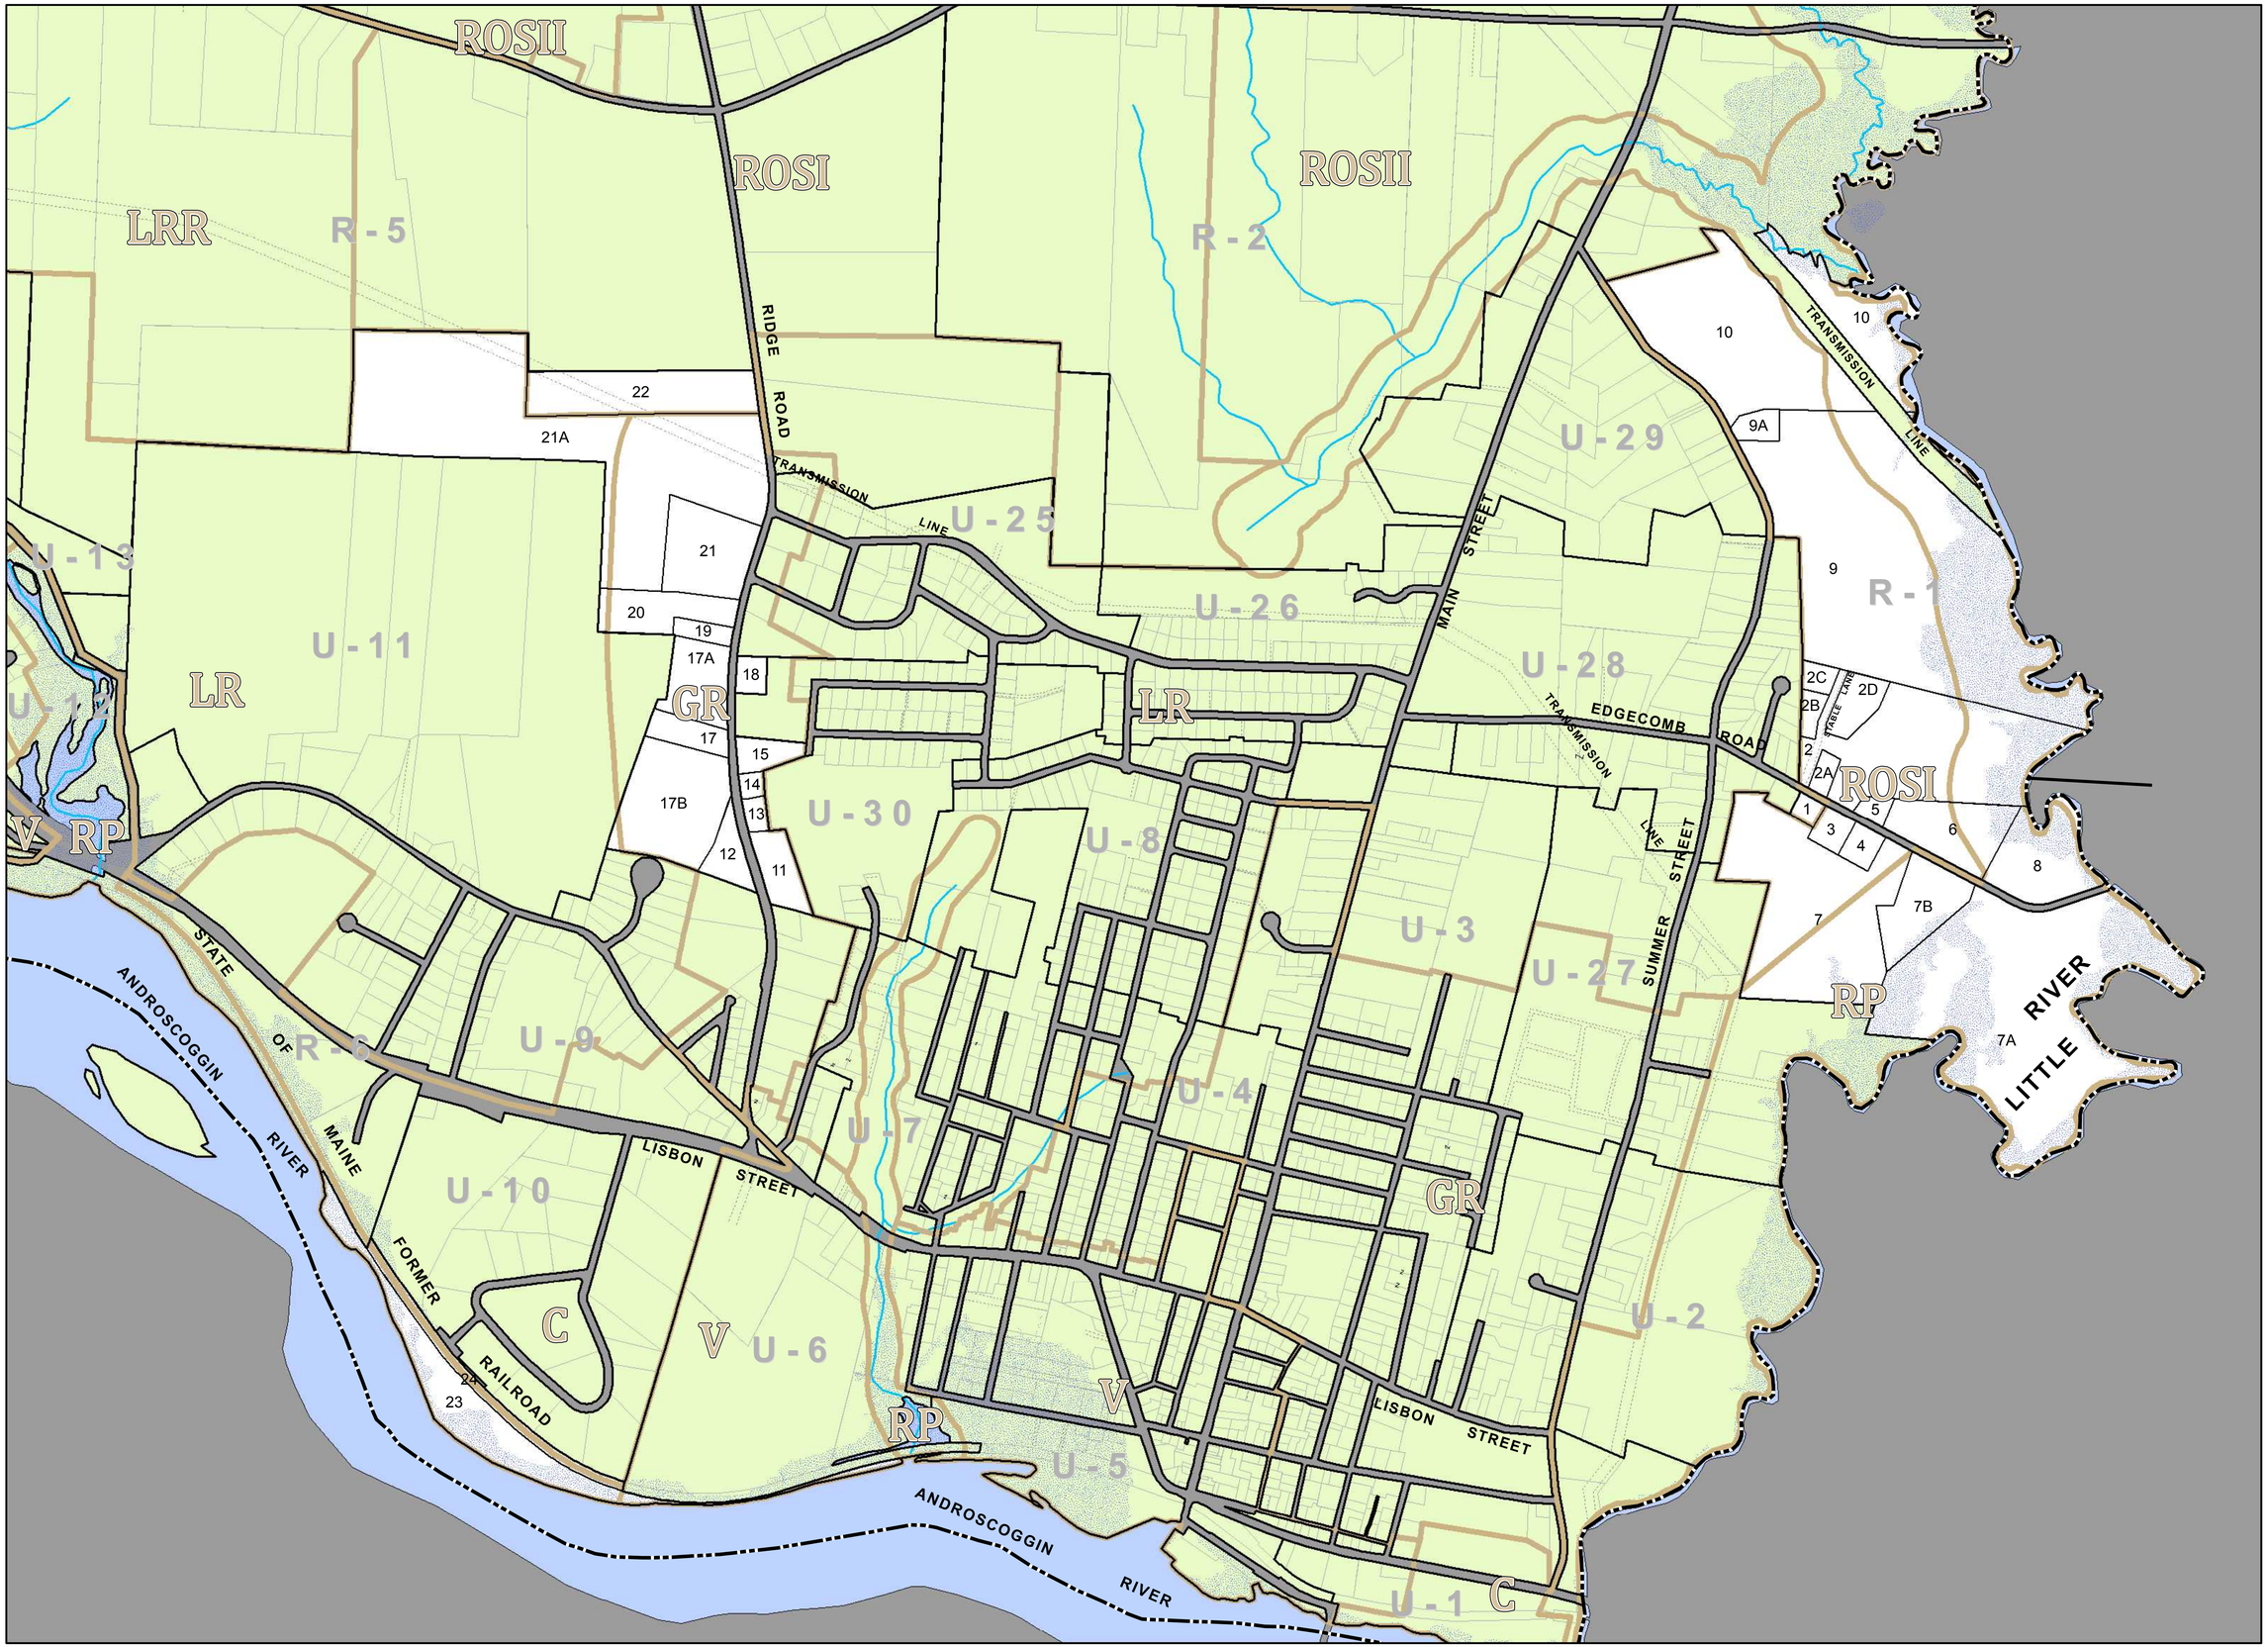

TOWN OF LISBON
STATE OF MAINE

LEGEND

- 1A — LOT LINE
- LOT LINE (ADJACENT MAP)
- EASEMENT
- TOWN LINE
- ZONING
- C — COMMERCIAL
- DD — DIVERSIFIED DEVELOPMENT
- GR — GENERAL RESIDENTIAL
- I — INDUSTRIAL
- LR — LIMITED RESIDENTIAL
- LRR — LIMITED RURAL RESIDENTIAL
- ROSI — RURAL OPEN SPACE I
- ROSII — RURAL OPEN SPACE II
- RP — RESOURCE PROTECTION
- RR — RURAL RESIDENTIAL
- V — VILLAGE
- SFHA

For Assessment Purposes Only
Not For Property Conveyances

TRUE NORTH

0 500 1000 Ft
SCALE: 1 " = 500 Feet

GIS Tax Map Revision by:
Little River Land Surveying
and
Corson GIS Solutions

CORSON GIS SOLUTIONS

LISBON MAINE

OCT. 2016

TAX MAP

R-1