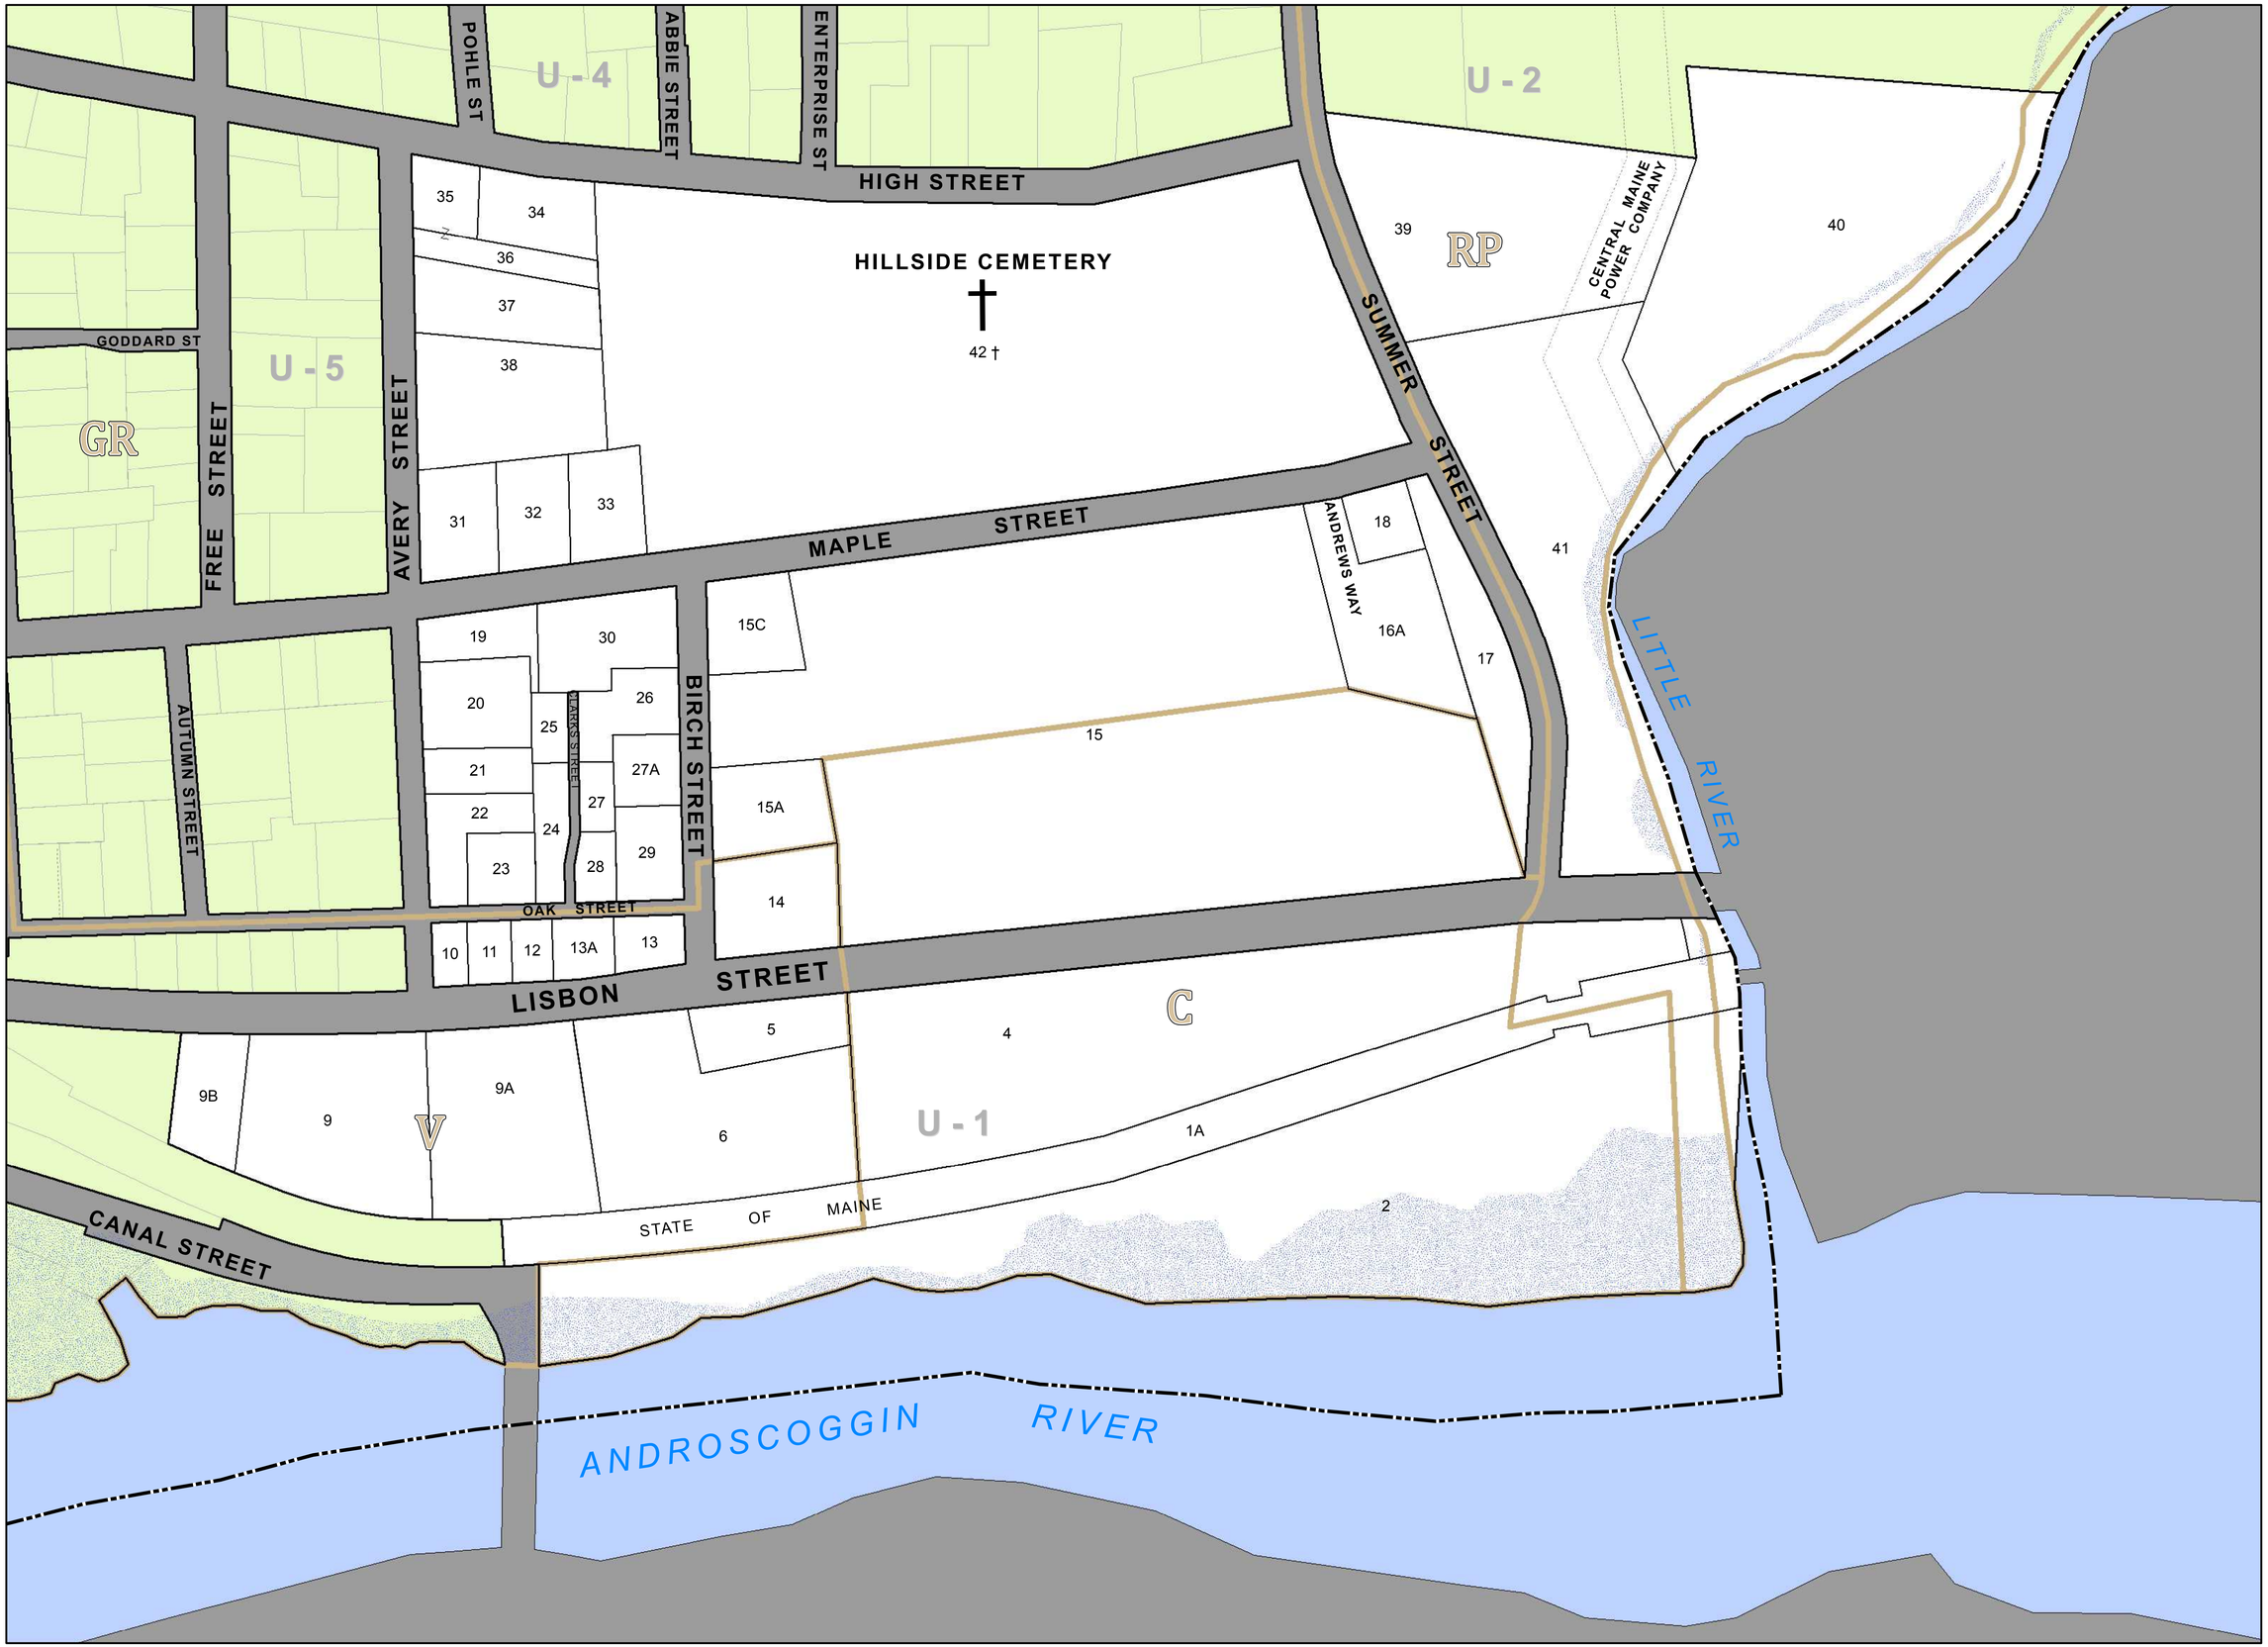

LEGEND

1A	LOT LINE
	LOT LINE (ADJACENT MAP)
	EASEMENT
	TOWN LINE
	ZONING
C	COMMERCIAL
DD	DIVERSIFIED DEVELOPMENT
GR	GENERAL RESIDENTIAL
I	INDUSTRIAL
LR	LIMITED RESIDENTIAL
LRR	LIMITED RURAL RESIDENTIAL
ROSI	RURAL OPEN SPACE I
ROSII	RURAL OPEN SPACE II
RP	RESOURCE PROTECTION
RR	RURAL RESIDENTIAL
V	VILLAGE
	SFHA

For Assessment Purposes Only
Not For Property Conveyances

TRUE NORTH

0 100 200 Ft
SCALE: 1 " = 100 Feet

GIS Tax Map Revision by:
Little River Land Surveying
and
Corson GIS Solutions

CORSON GIS SOLUTIONS

LISBON MAINE

OCT. 2016

TAX MAP

U-1