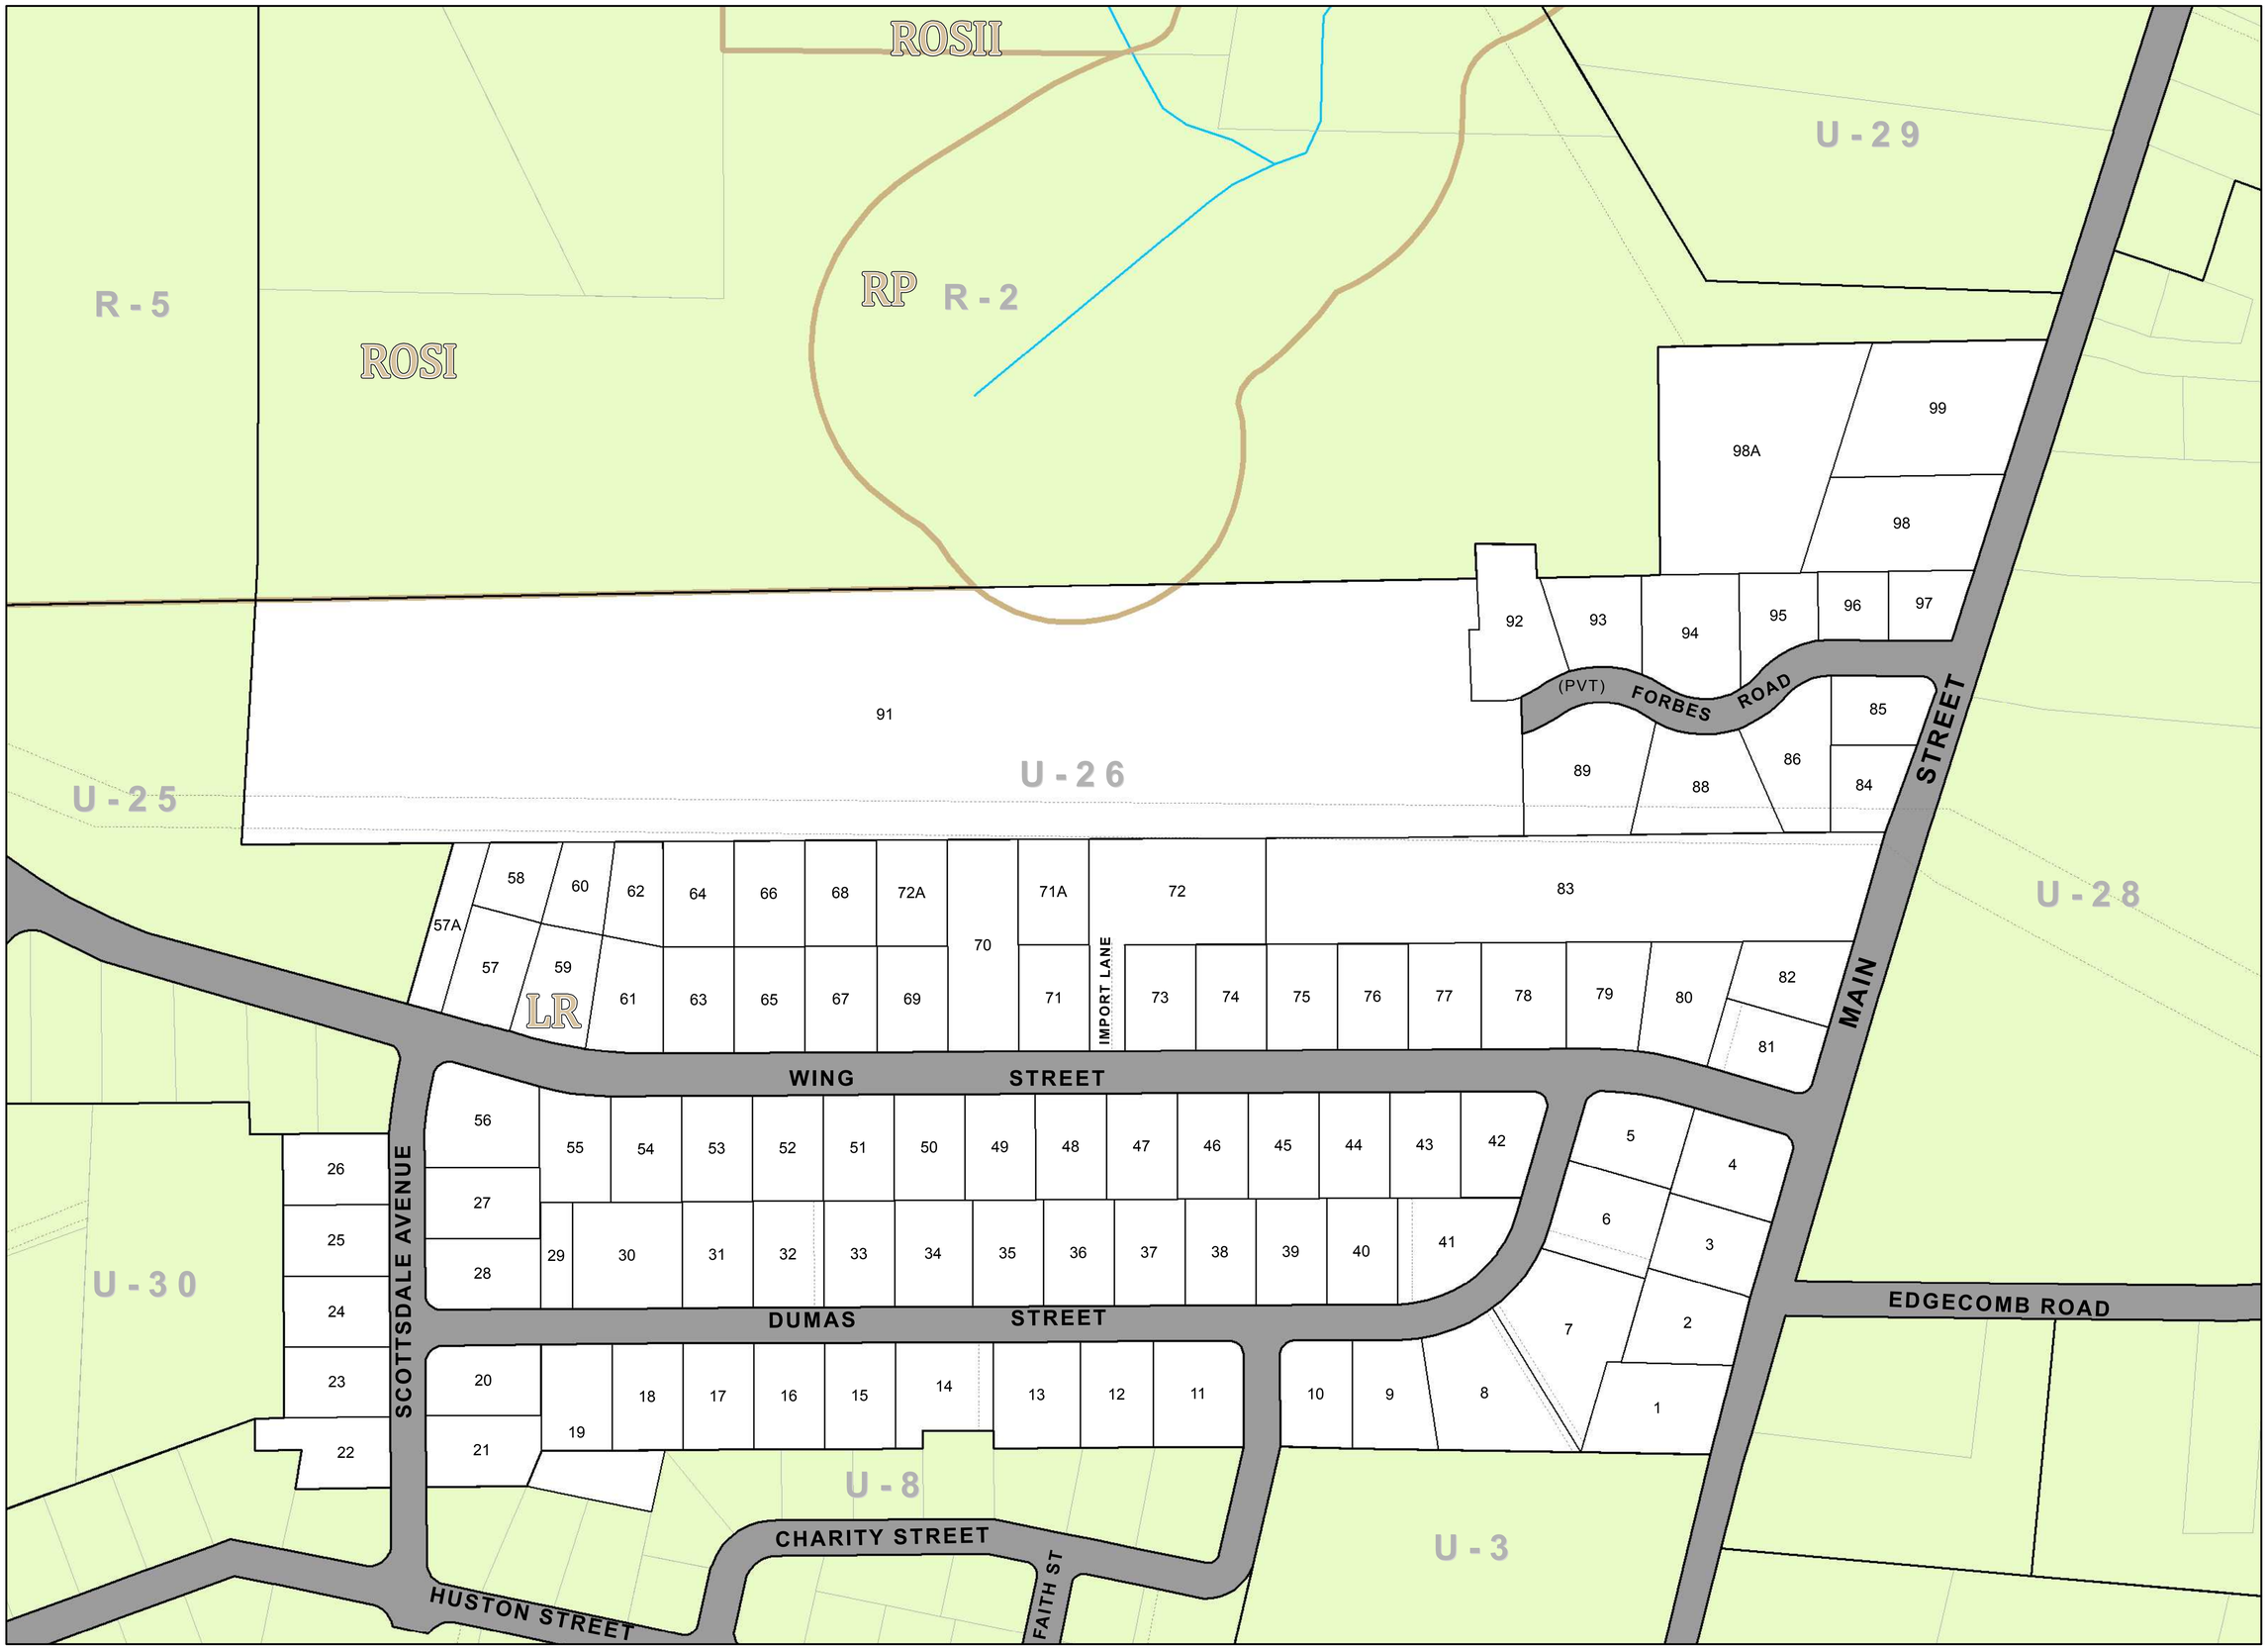

LEGEND

- 1A LOT LINE
- LOT LINE (ADJACENT MAP)
- EASEMENT
- TOWN LINE
- ZONING
- C COMMERCIAL
- DD DIVERSIFIED DEVELOPMENT
- GR GENERAL RESIDENTIAL
- I INDUSTRIAL
- LR LIMITED RESIDENTIAL
- LRR LIMITED RURAL RESIDENTIAL
- ROSI RURAL OPEN SPACE I
- ROSII RURAL OPEN SPACE II
- RP RESOURCE PROTECTION
- RR RURAL RESIDENTIAL
- V VILLAGE
- SFHA

For Assessment Purposes Only
Not For Property Conveyances

TRUE NORTH

0 100 200 Ft
SCALE: 1 " = 100 Feet

GIS Tax Map Revision by:
Little River Land Surveying
and
Corson GIS Solutions

CORSON GIS SOLUTIONS

LISBON MAINE

OCT. 2016

TAX MAP

U-26